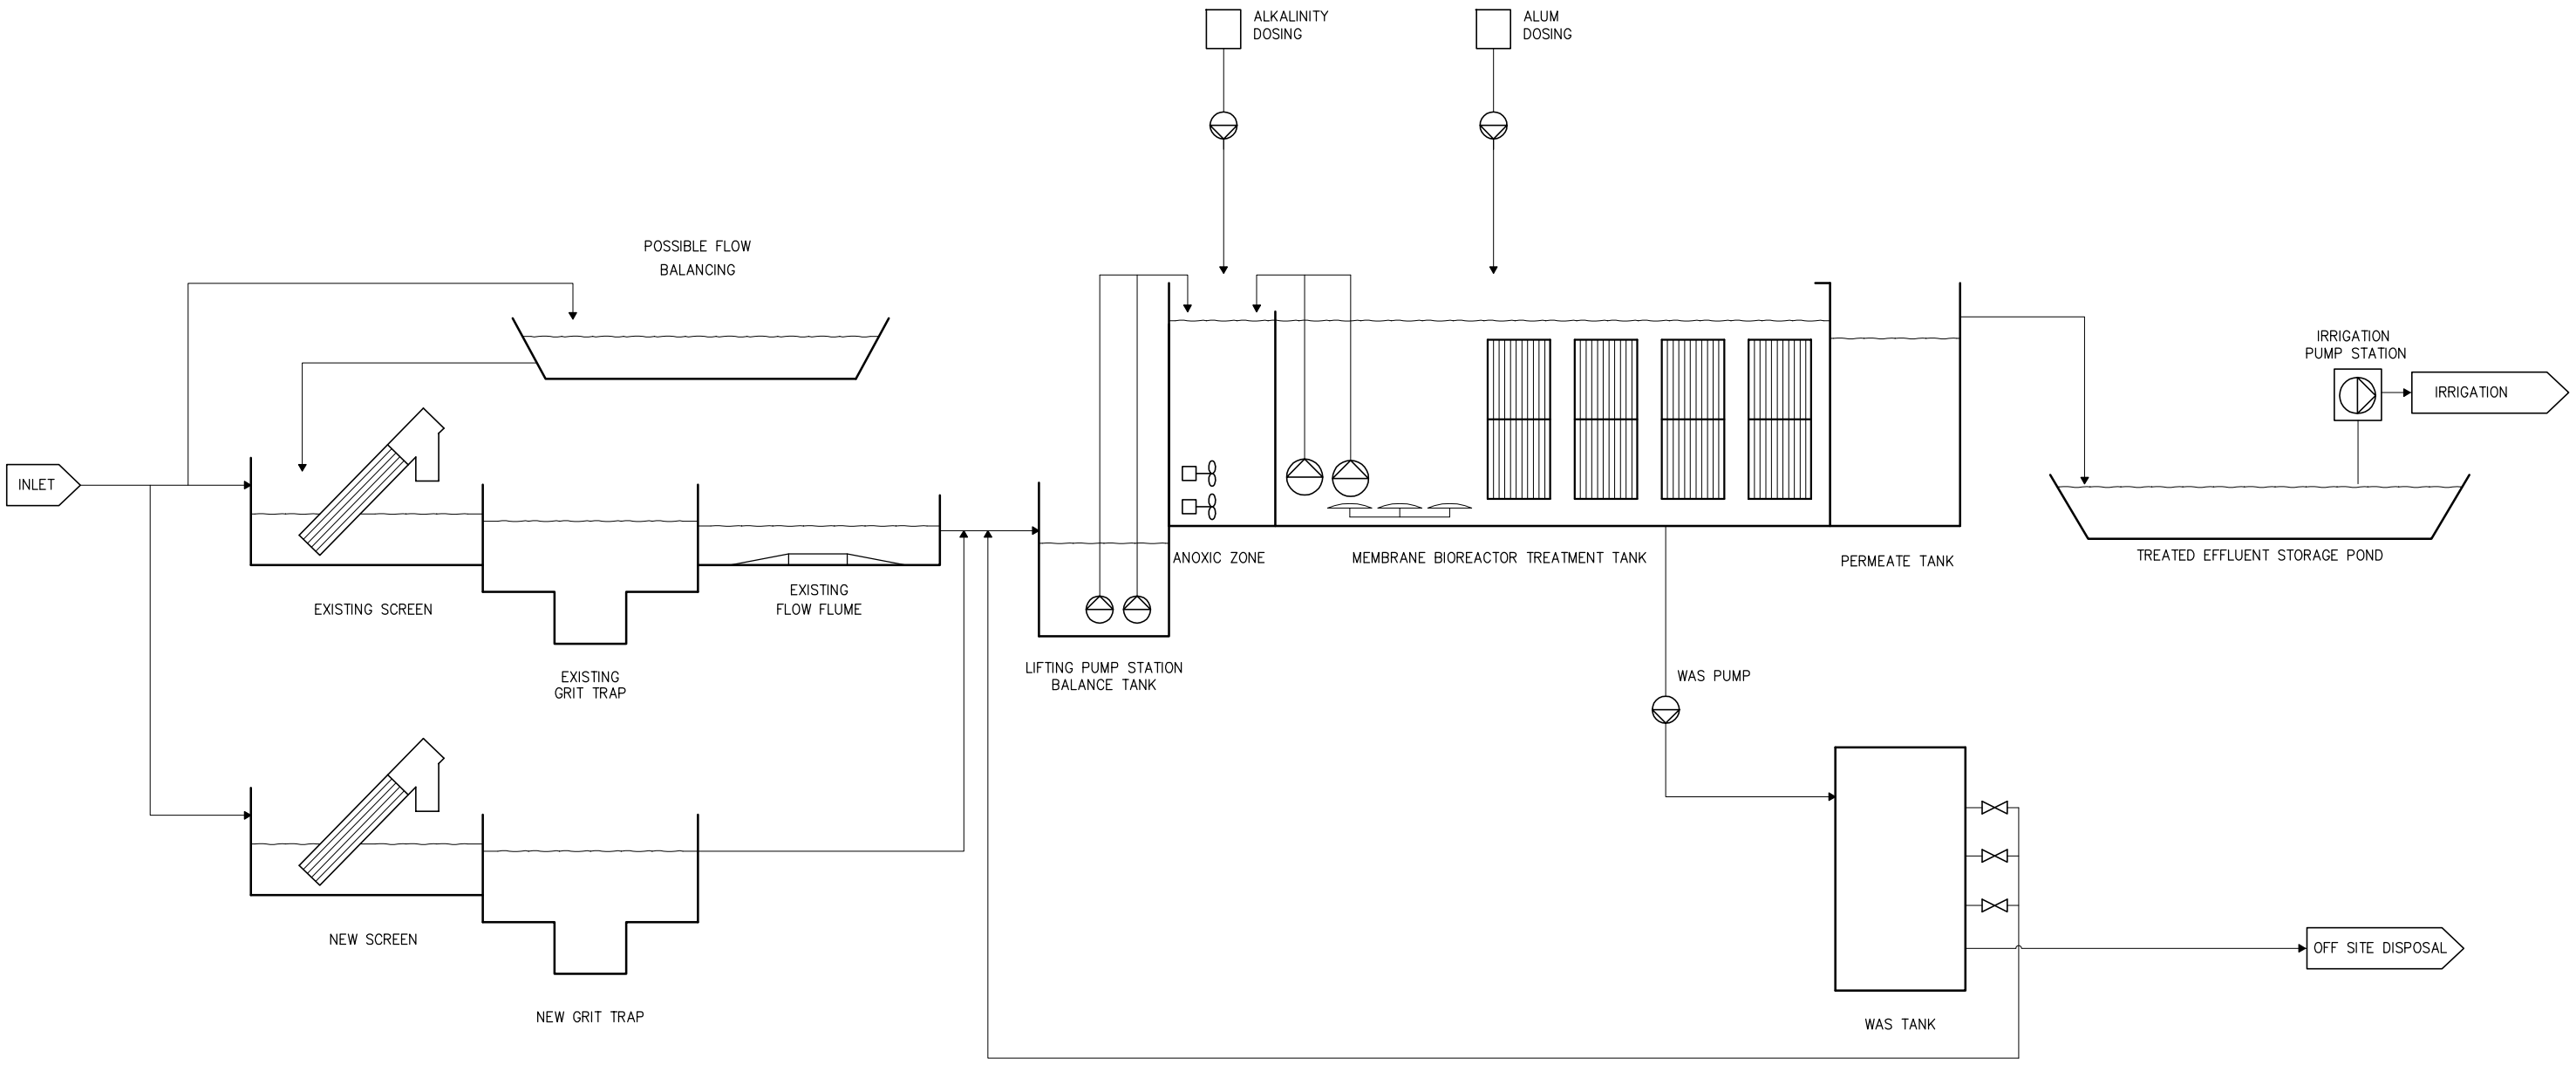

REF	AMENDMENT	BY	DATE
A	ISSUED FOR TENDER	RAV	27.11.03

DESIGNED: ABL	DATE: MAR 2004	SIGNATURE:	PLOT DATE:
DRAWN: SMA	DATE: MAR 2004	SIGNATURE:	CAD REF: 16237-PFD100.DWG
CHECKED:	DATE:	SIGNATURE:	CAD XREF:
APPROVED:	DATE:	SIGNATURE:	SURVEY BY:
			SURVEY DATE:
			SDR REF:

ASSOCIATION OF CONSULTING ENGINEERS NEW ZEALAND — ACENZ

ISO 9001 QUALITY ASSURED

THIS DRAWING AND DESIGN REMAINS THE PROPERTY OF, AND MAY NOT BE REPRODUCED OR ALTERED, WITHOUT THE WRITTEN PERMISSION OF HARRISON GRIERSON CONSULTANTS LIMITED. NO LIABILITY SHALL BE ACCEPTED FOR UNAUTHORISED USE OF THIS DRAWING.

HARRISON GRIERSON
CONSULTING ENGINEERS SURVEYORS PLANNERS
71 Great South Road Auckland Ph 09 917 5000 Fax 09 917 5001

PROJECT:
TAUPO DISTRICT COUNCIL
KINLOCH WASTEWATER TREATMENT
PLANT UPGRADE

TITLE:
MEMBRANE BIOREACTOR
PROCESS FLOW DIAGRAM

PLOT STATUS:

PROJECT No: 04.16237.1

SCALES: NTS NTS

A1

DRAWING No: 16237-PFD100

REV